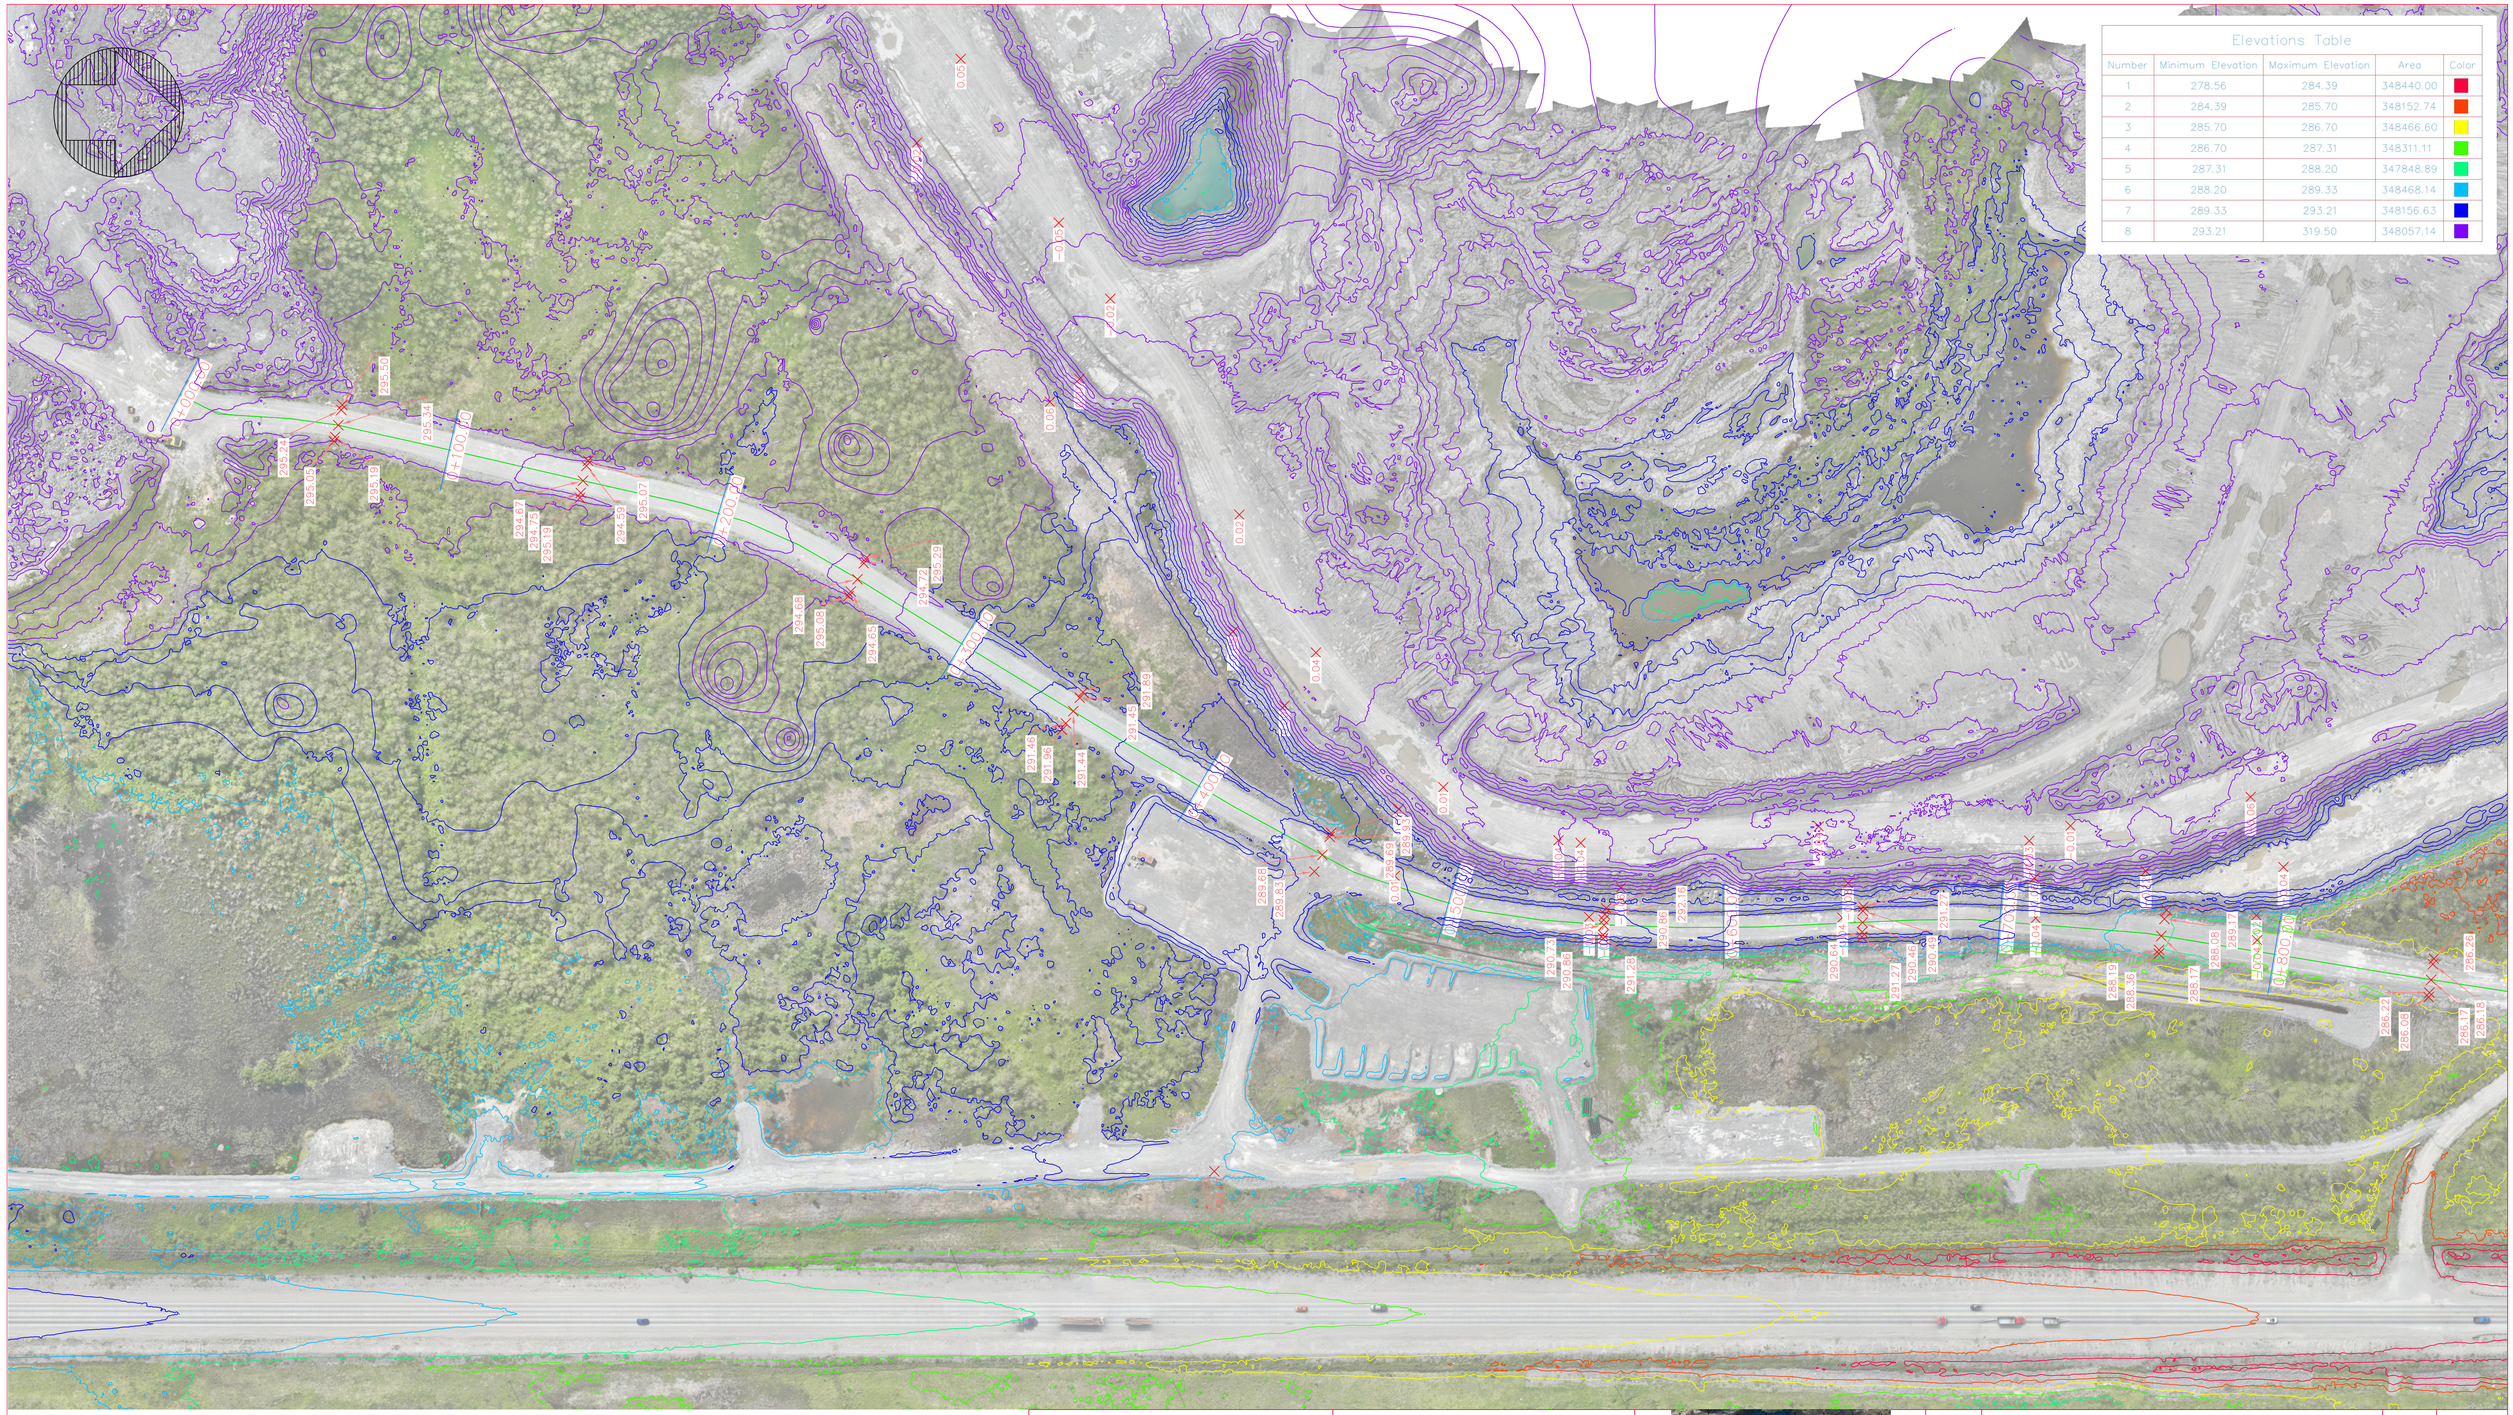

Elevations Table				
Number	Minimum Elevation	Maximum Elevation	Area	Color
1	278.56	284.39	348440.00	
2	284.39	285.70	348152.74	
3	285.70	286.70	348466.60	
4	286.70	287.31	348311.11	
5	287.31	288.20	347848.89	
6	288.20	289.33	348468.14	
7	289.33	293.21	348156.63	
8	293.21	319.50	348057.14	

THE FOLLOWING REVIEWS ARE GIVEN ONLY IN THE RELATION TO THE CONCEPT AND BASIC IDEAS AND DO NOT IMPLY THAT THE DESIGN DETAILS HAVE BEEN CHECKED OR VERIFIED

	SIGNATURE	DATE
REVIEWED OPERATIONS		
REVIEWED MAINTENANCE		

ENGINEERING DEPARTMENT

CHIEF ENGINEER/SUPT.		
PROJECT SUPERVISOR		
DISCIPLINE TECH		

ENGINEERING – DESIGN APPROVALS

	SIGNATURE	DATE
MINING ENG. ONLY		
PROCESS ENG. ONLY		
CIVIL ENG. ONLY		
MECH ENG. ONLY		
ELECT.ENG. ONLY		
INSTR.ENG. ONLY		

CHECKED BY	
DRAWN BY	K. LEBLOND 2024/08/21

ProMAPs

MARK	DESCRIPTION	MAT'L	NO. REQ'D

DIMENSIONS IN M (EXCEPT AS NOTED)

TMA – PAMOUR HAUL ROAD
CIVIL – HAUL ROAD SURVEY
SURVEYED TO LOCAL CONTROL KALINA
NAD83 CSRS COORDINATES AND CGVD2013 ELEVATION
GENERAL ARRANGEMENT

SCALE 1:1000
PWO #
PD–610–XXXX
REVISION 1

REFERENCE

DWG.NO.	DESCRIPTION
610–8181	CIVIL – CONTROL POINTS 2023

REVISIONS

NO.	BY	CHK.	APP.	DATE	DESCRIPTION
1	K.L.			08/21	KIDD MET HAUL ROAD 1