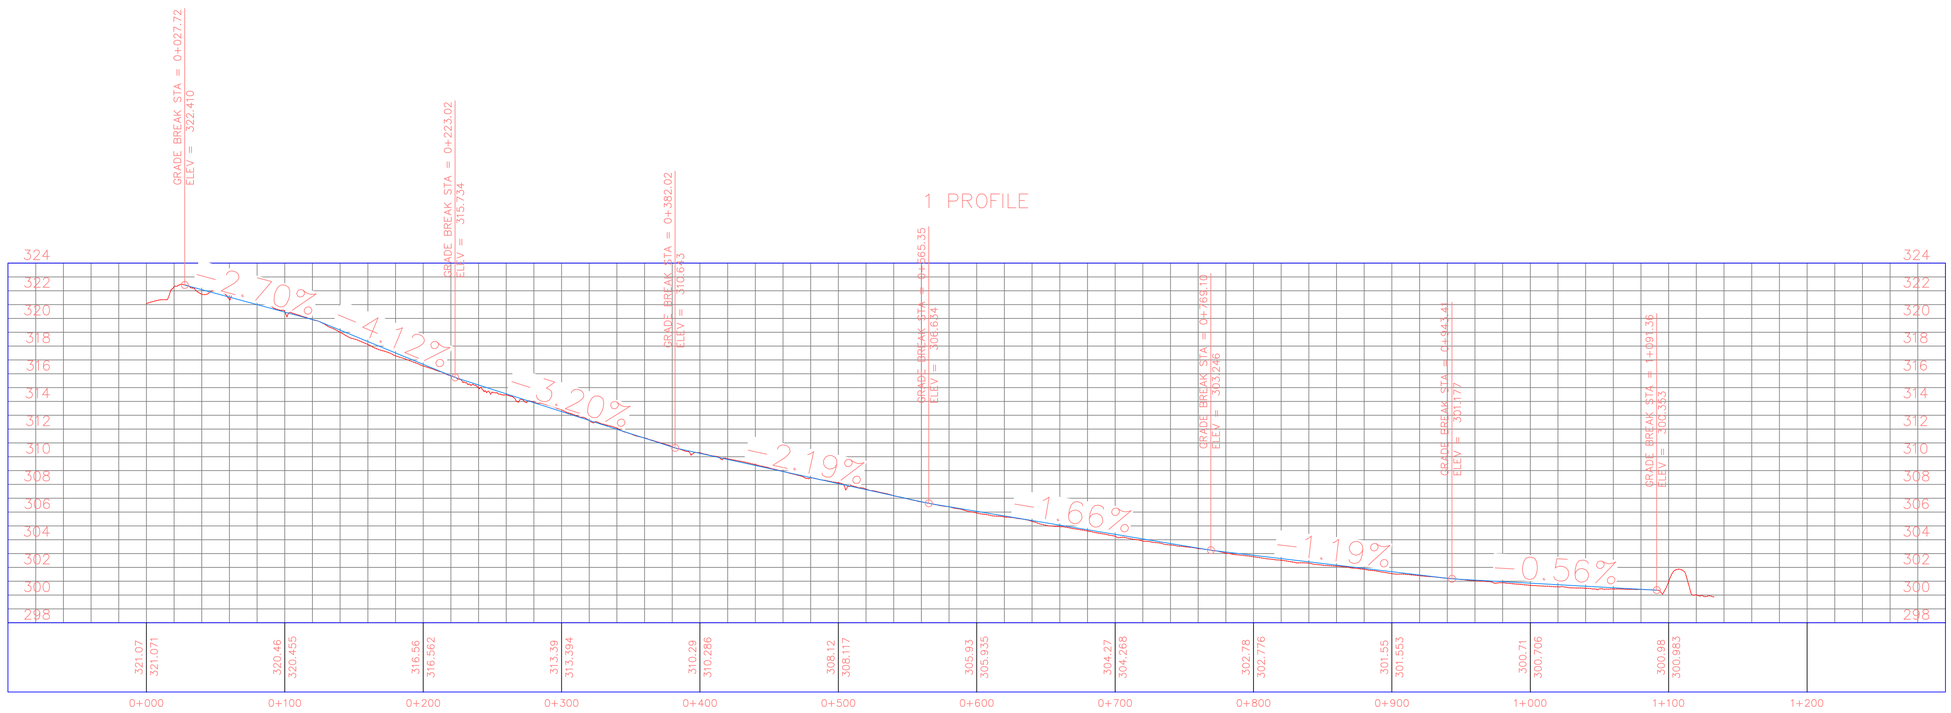

THE FOLLOWING REVIEWS ARE GIVEN ONLY IN THE RELATION TO THE CONCEPT AND BASIC IDEAS AND DO NOT IMPLY THAT THE DESIGN DETAILS HAVE BEEN CHECKED OR VERIFIED

	SIGNATURE	DATE
REVIEWED OPERATIONS		
REVIEWED MAINTENANCE		

ENGINEERING DEPARTMENT

CHIEF ENGINEER/SUPT.		
PROJECT SUPERVISOR		
DISCIPLINE TECH		

ENGINEERING – DESIGN APPROVALS

	SIGNATURE	DATE
MINING ENG. ONLY		
PROCESS ENG. ONLY		
CIVIL ENG. ONLY		
MECH ENG. ONLY		
ELECT.ENG. ONLY		
INSTR.ENG. ONLY		

CHECKED BY

DRAWN BY K. LEBLOND 2024/11/03

REFERENCE

DWG.NO.	DESCRIPTION
610–8181	CIVIL – CONTROL POINTS 2023

REVISIONS

NO.	BY	CHK.	APP.	DATE	DESCRIPTION
1	K.L.			11/03	KIDD NORTH TAILINGS DEPOSITION PROFILE

NO.	BY	CHK.	APP.	DATE	DESCRIPTION

MARK	DESCRIPTION	MAT'L	NO. REQ'D

DIMENSIONS IN M (EXCEPT AS NOTED)

TAILINGS – TAILINGS MANAGEMENT AREA
SURVEY – NORTH TAILINGS CONE
SURVEYED TO LOCAL CONTROL KALINA
NAD83 CSRS COORDINATES AND CGVD2013 ELEVATION
PROFILE

SCALE NTS
PWO #
SU–0201–0061
REVISION 1